


Client :	Project :	Title :	Drawn By :	ZELFUS Design :: Build :: Interiors B-53 Defence Colony New Delhi +91 9999915696
	X-7	KITCHEN ELEVATION-A	Date : 16th JAN.,2022	
			Scale Used : 1:1	

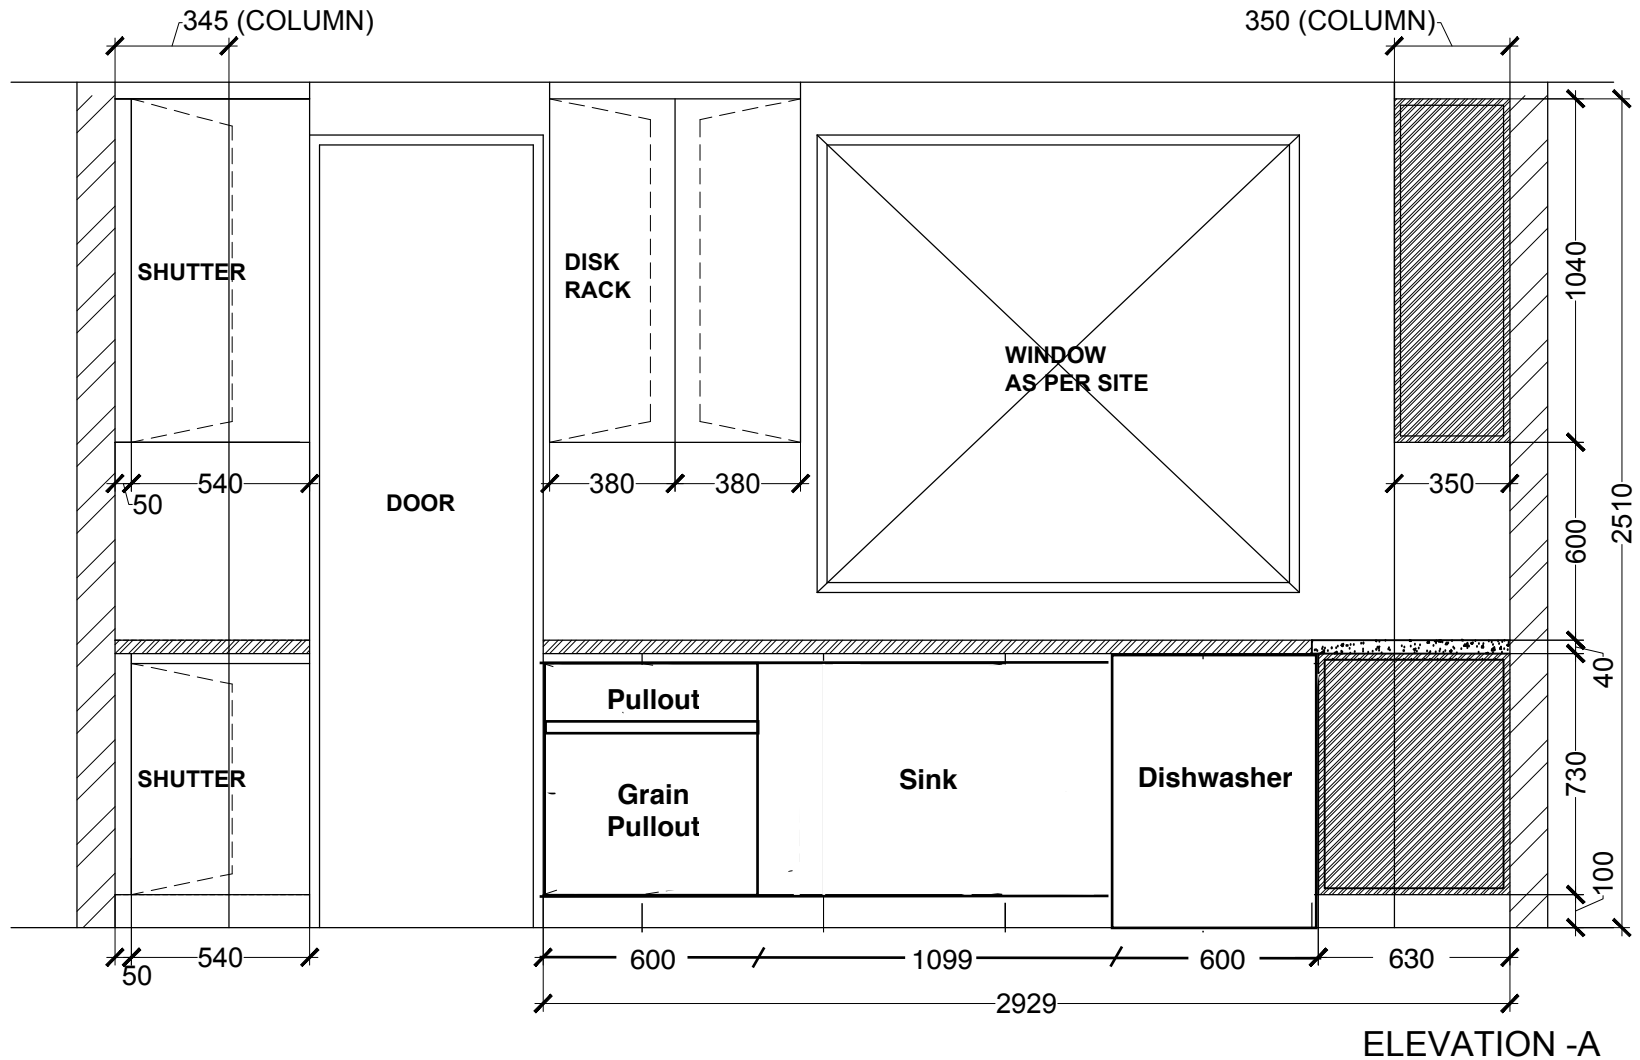

ELEVATION -A