


Client :	Project :  <b>X-7</b>	Title :  <b>KITCHEN ELEVATION-C</b>	Drawn By :	<b>ZELFUS</b> Design :: Build :: Interiors B-53 Defence Colony New Delhi +91 9999915696
			Date : 16th JAN.,2022	
			Scale Used : 1:1	

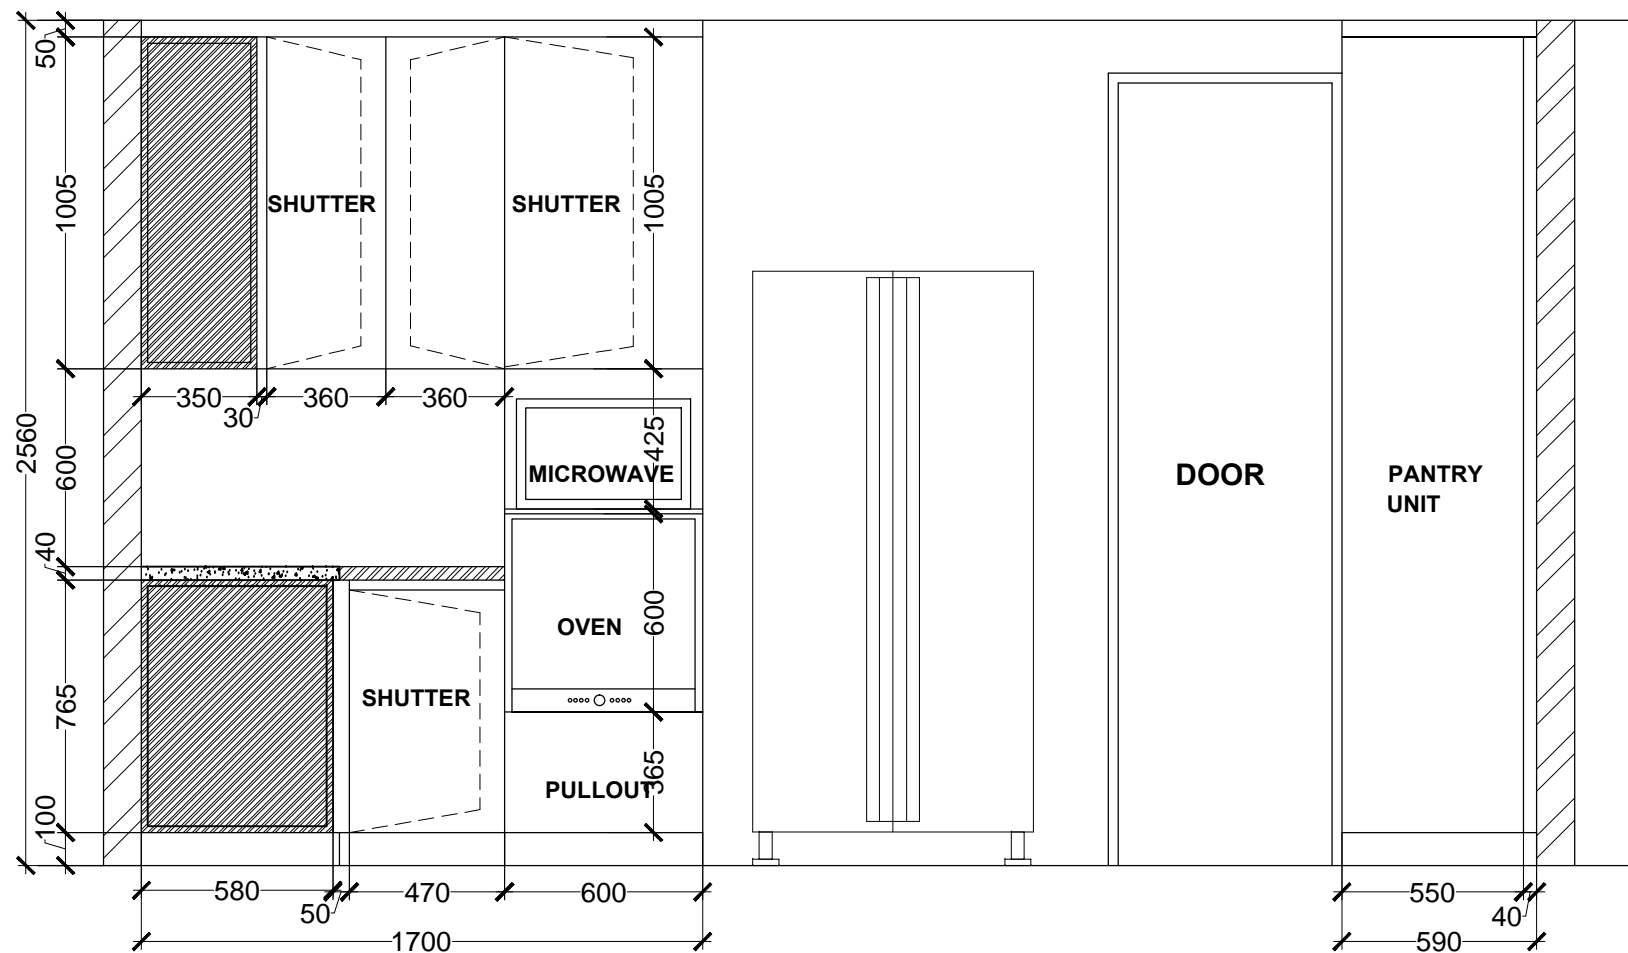

ELEVATION - C