


Client :	Project :	Title :	Drawn By :	<b>ZELFUS</b> Design :: Build :: Interiors B-53 Defence Colony New Delhi +91 9999915696
	<b>X-7</b>	<b>KITCHEN ELEVATION-B</b>	Date : 16th JAN.,2022	
			Scale Used : 1:1	

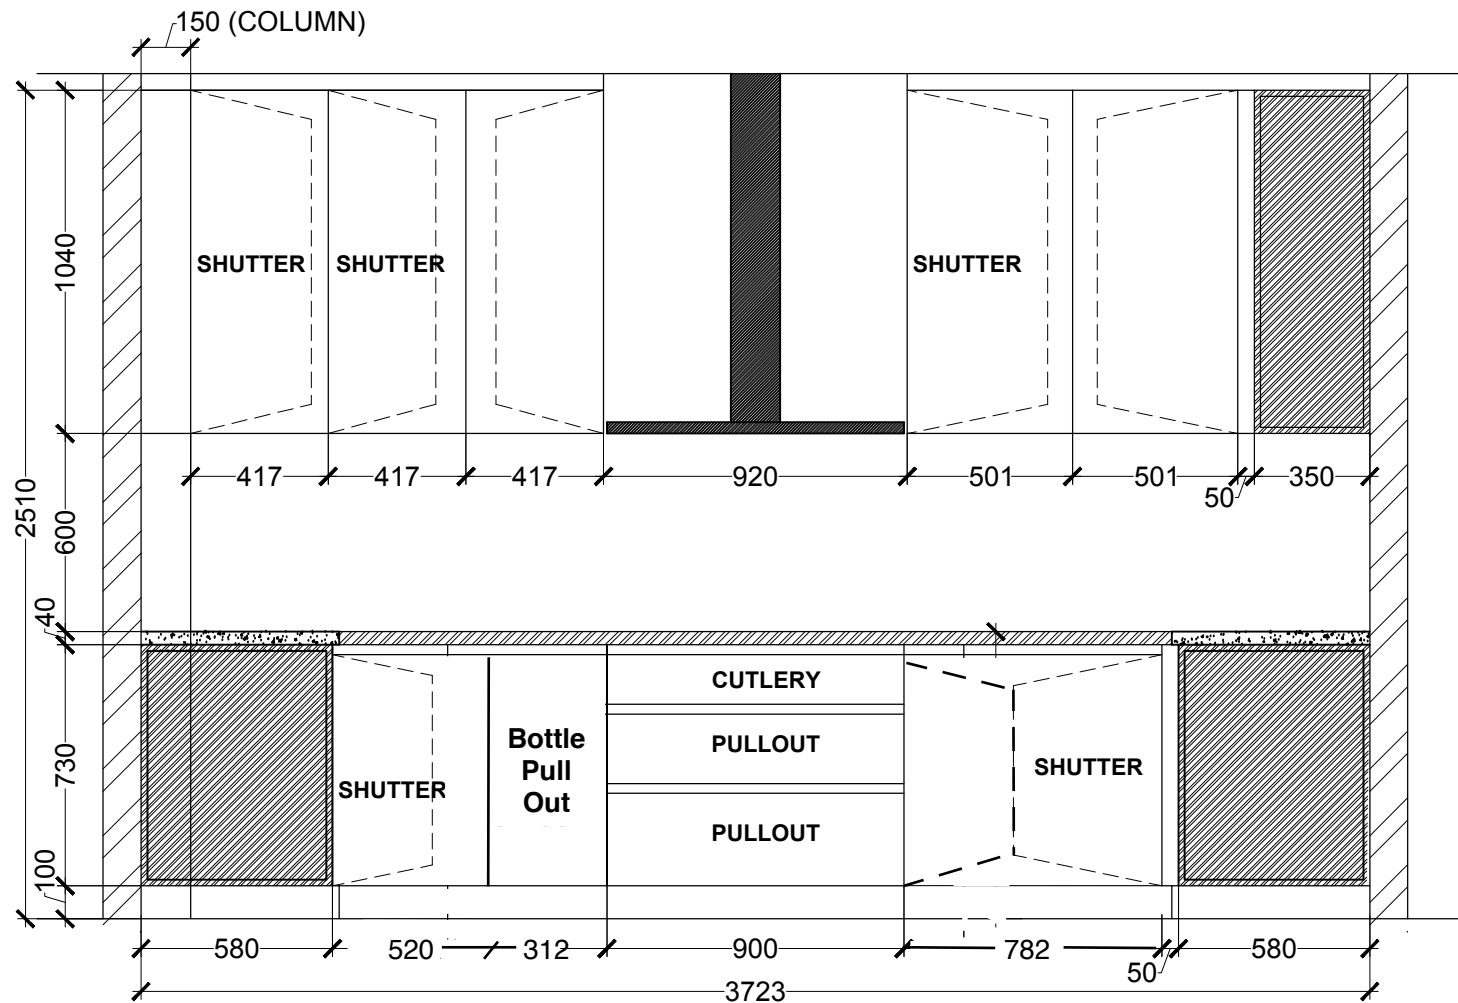

ELEVATION -B